

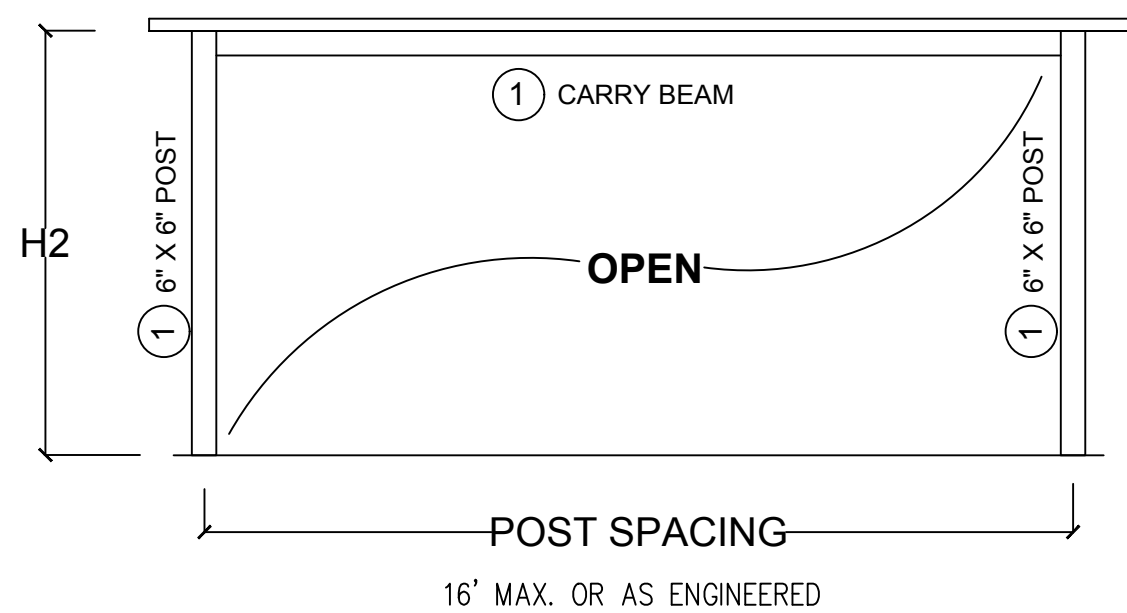
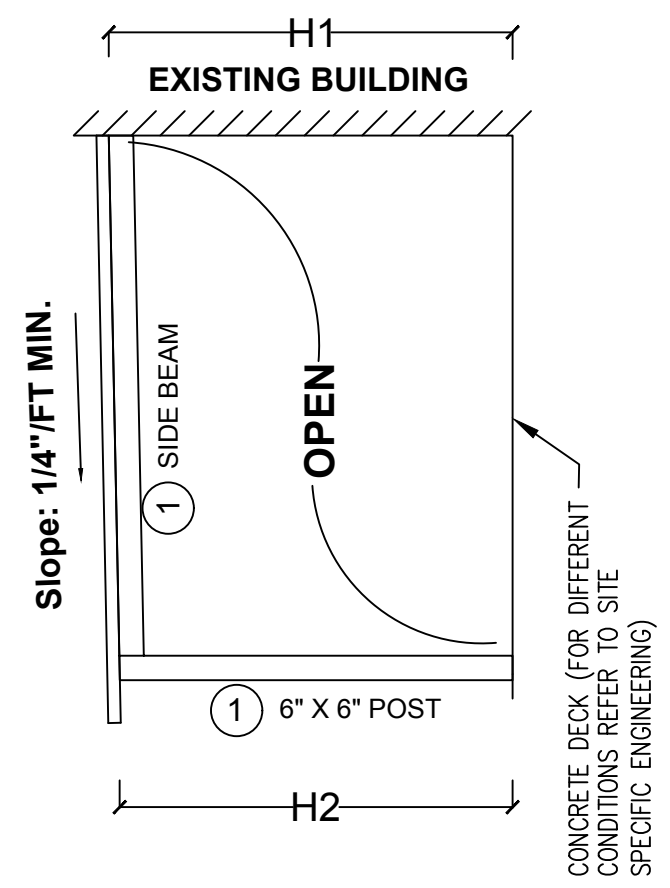
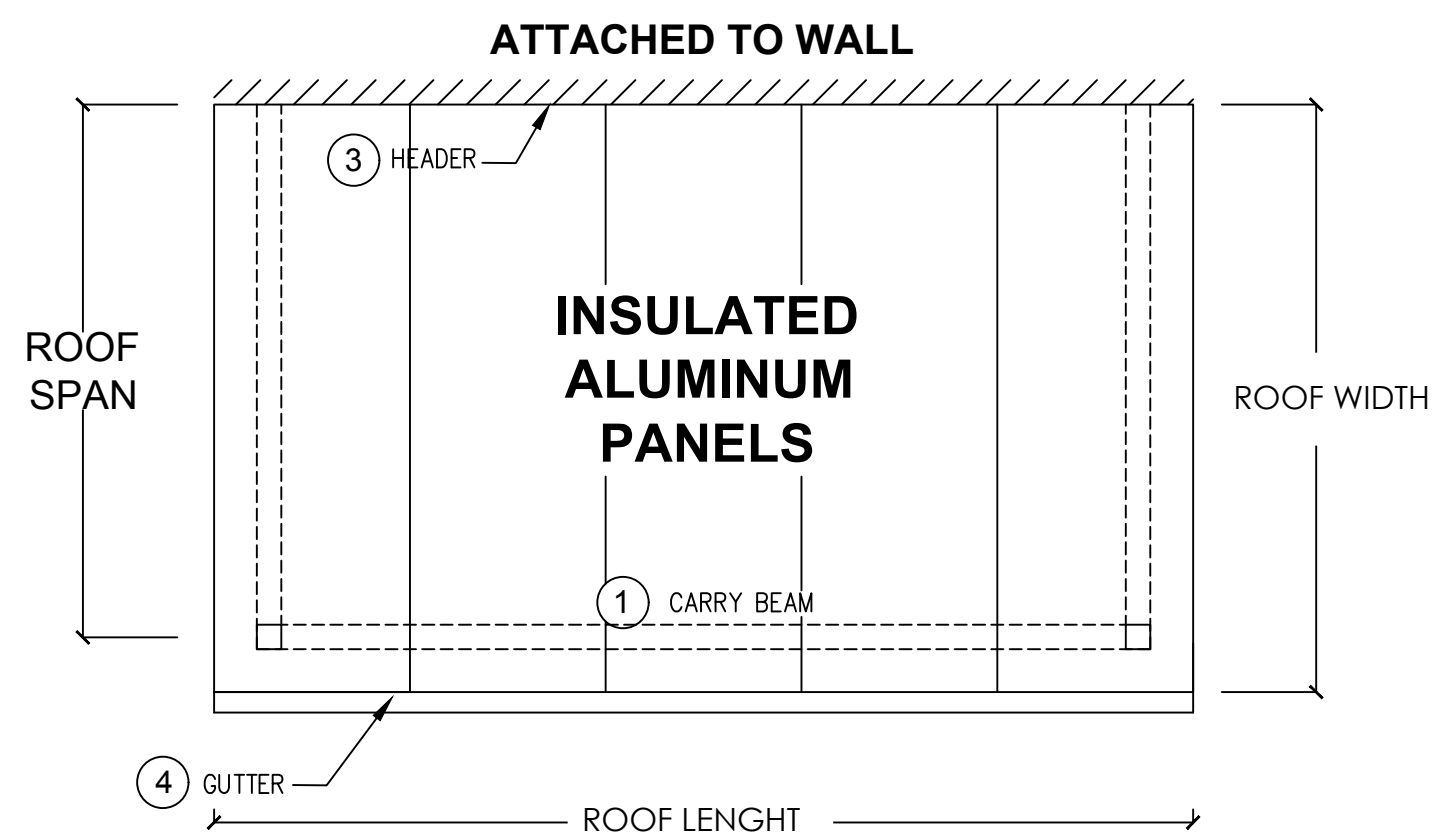
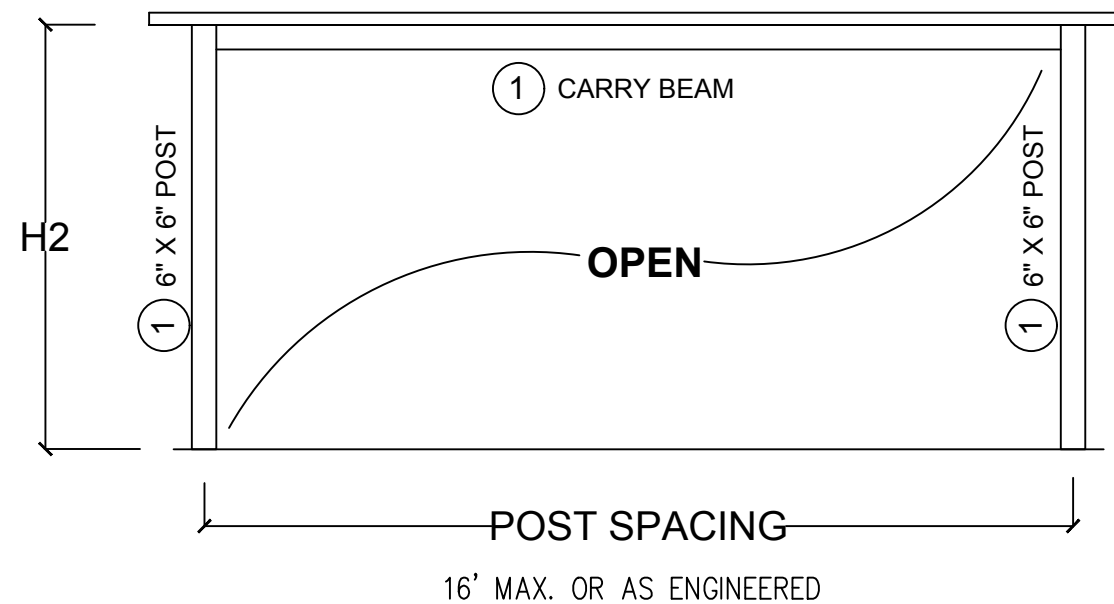


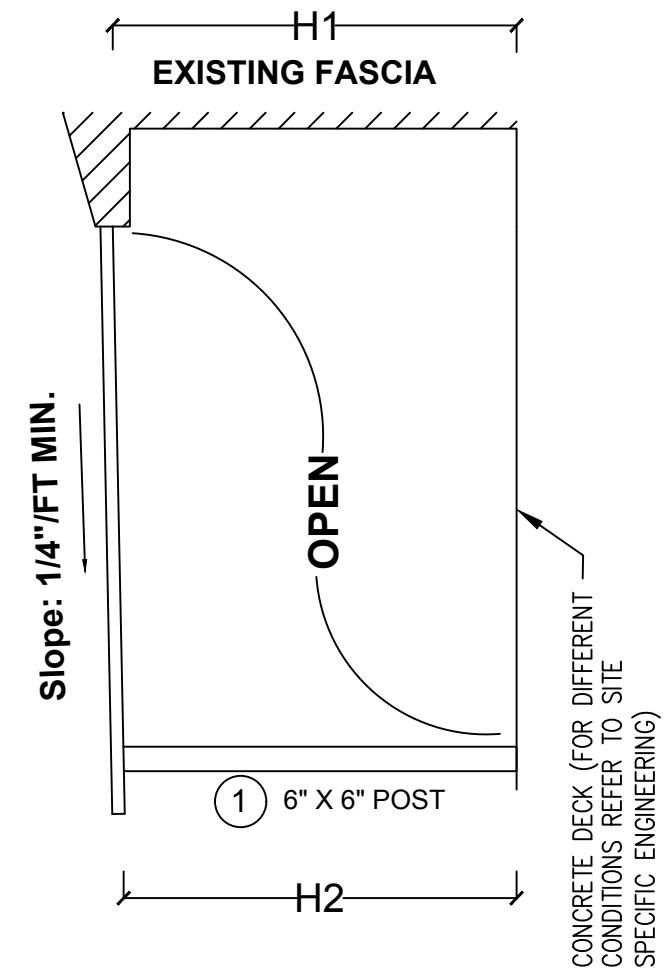

WALL ATTACHMENT


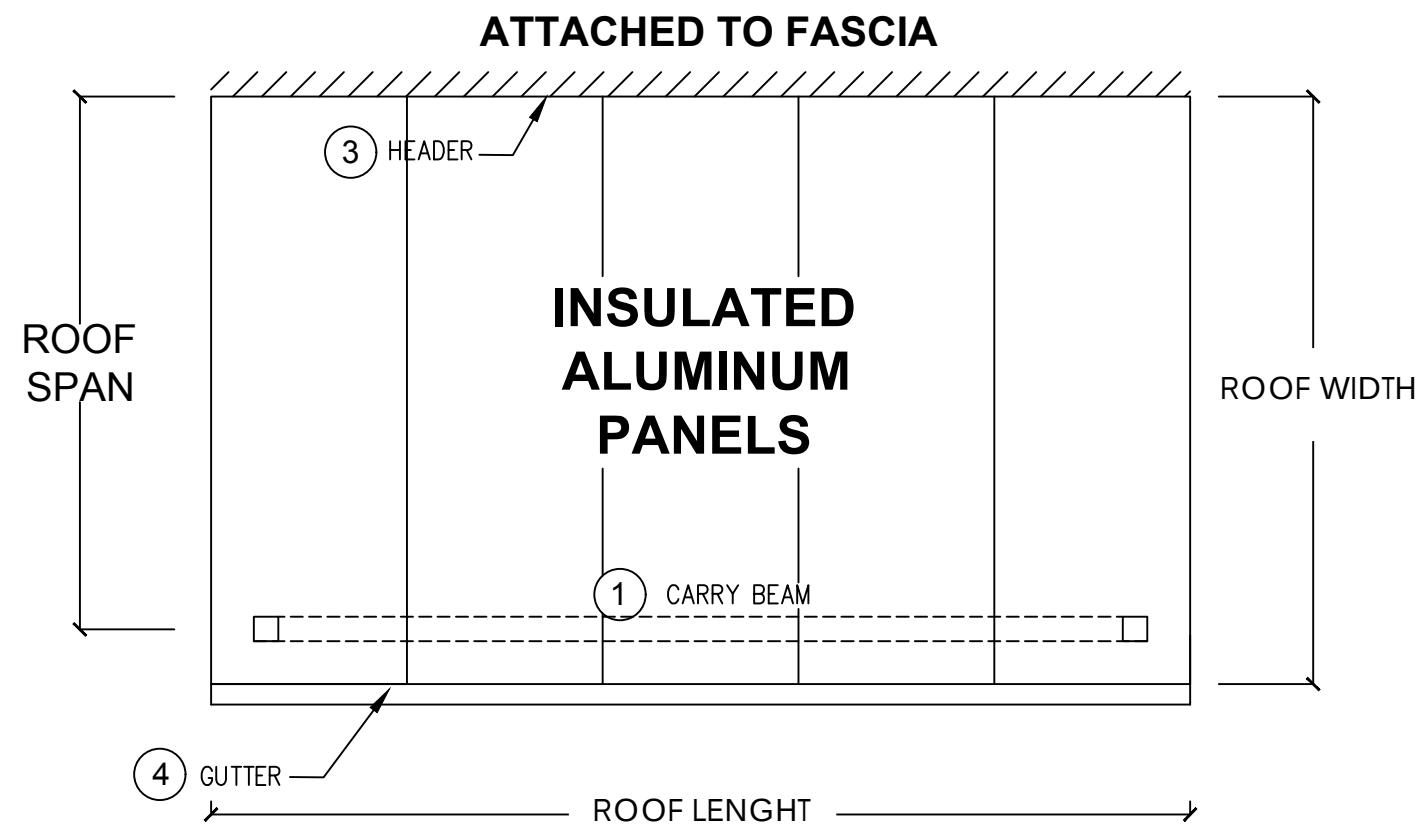


NOTE:
SIDE BEAMS ARE NOT AVAILABLE FOR FASCIA-ATTACHED STRUCTURES.




FASCIA ATTACHEMENT

ALUMCENTER LLC
Patio Covers Kits


TERRA

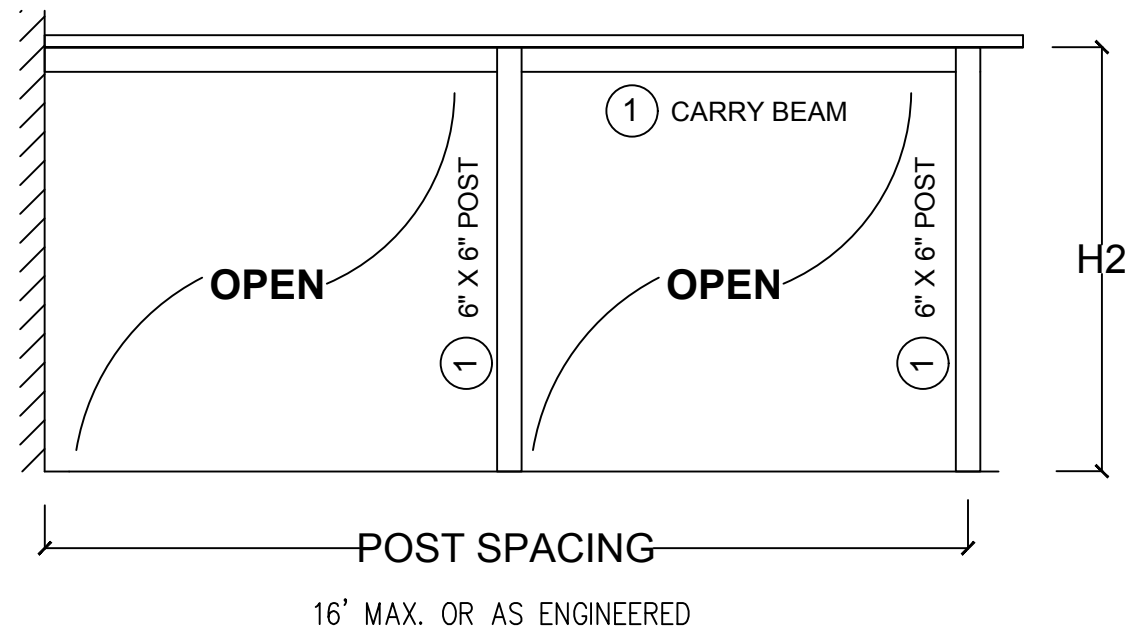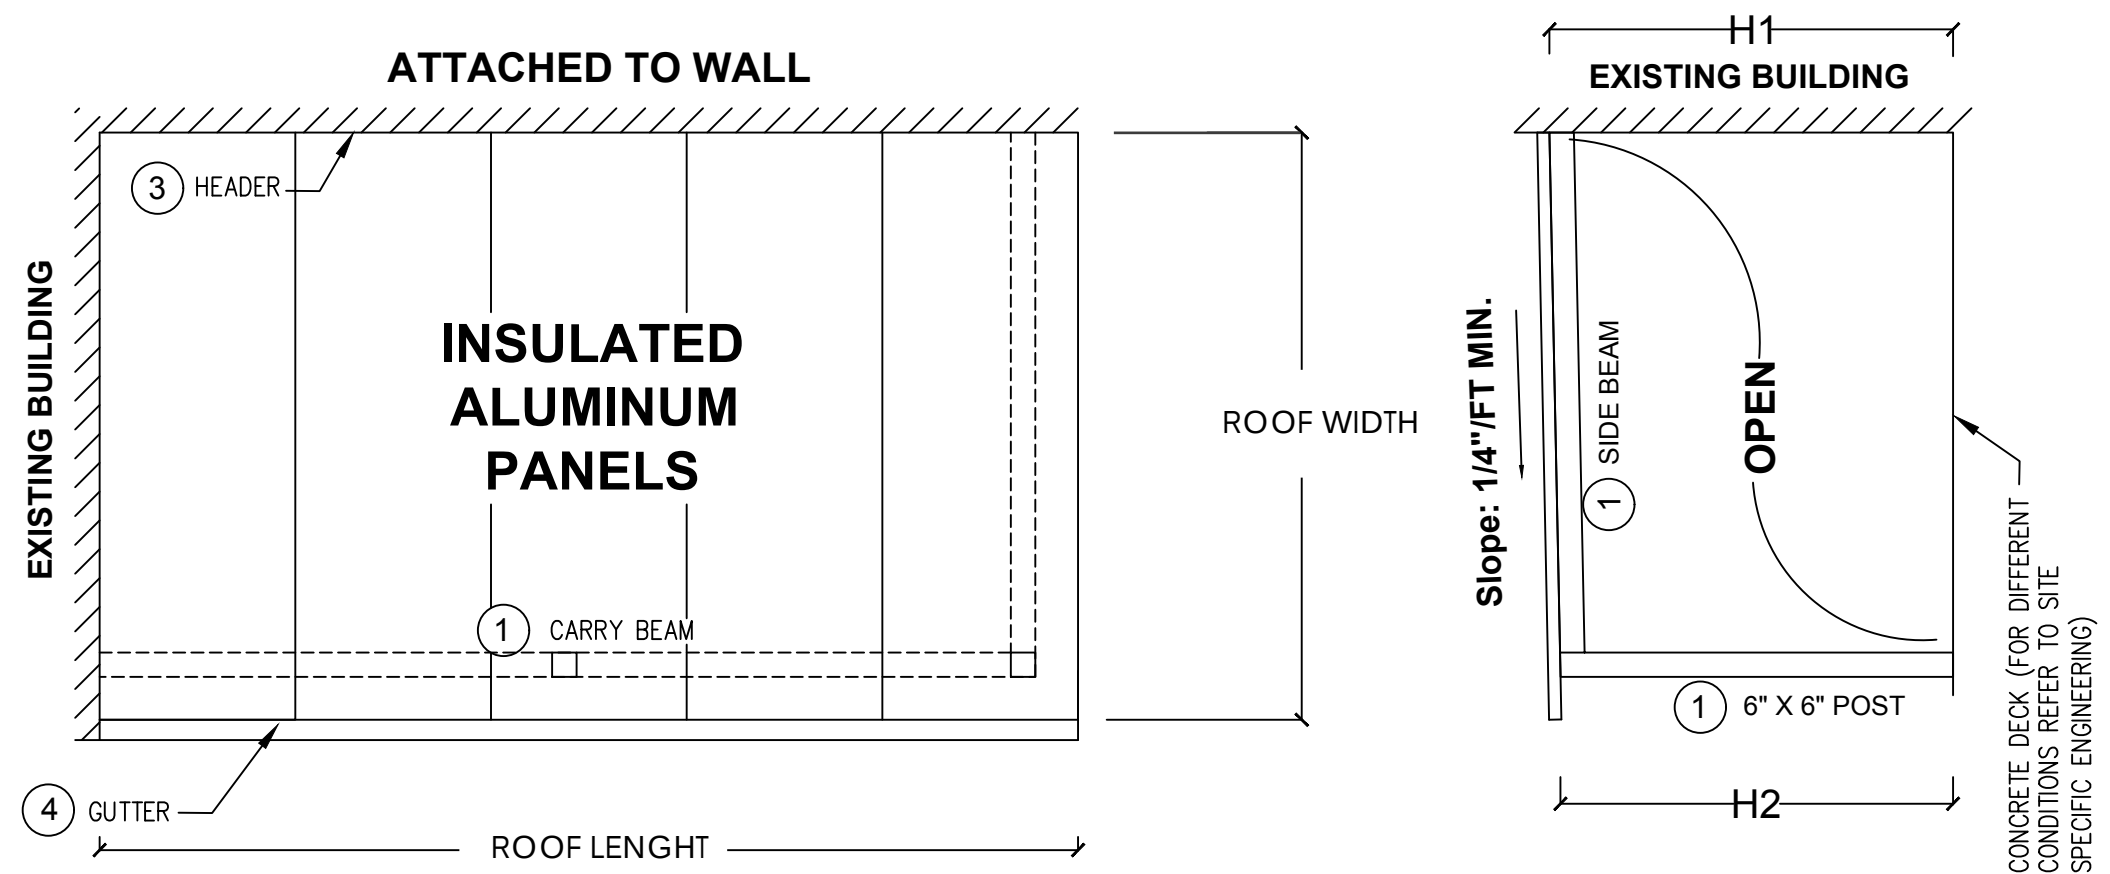

L- SHAPE ATTACHEMENT

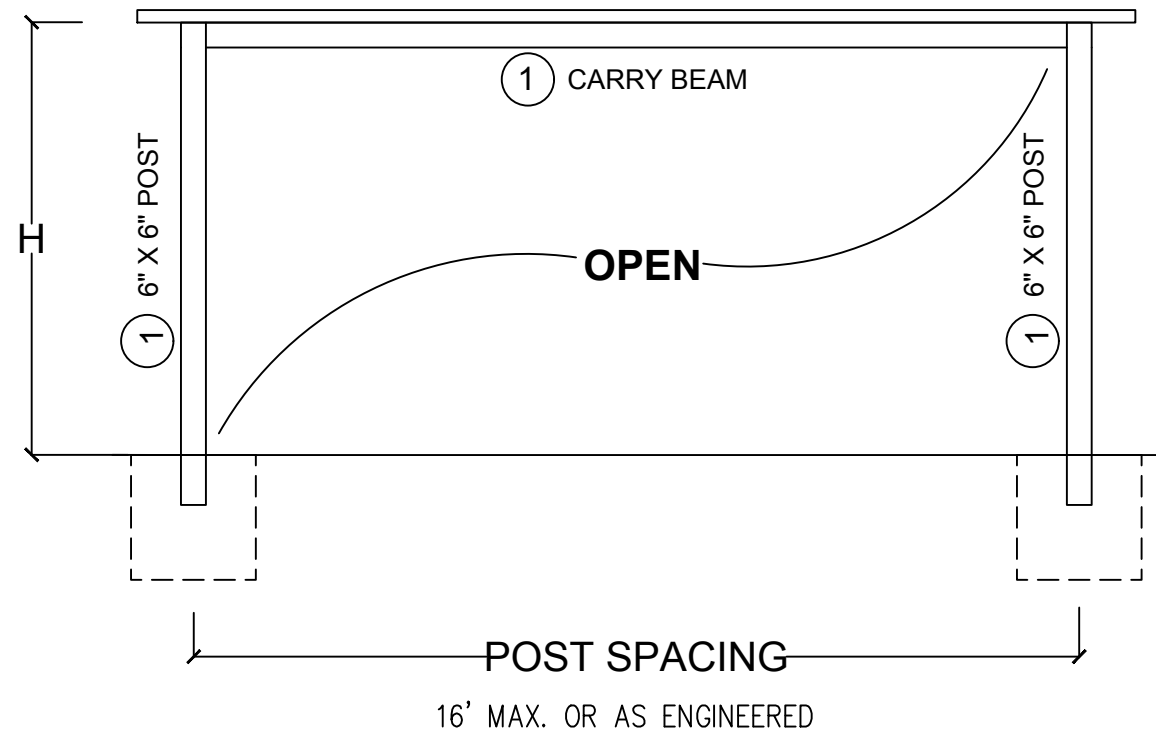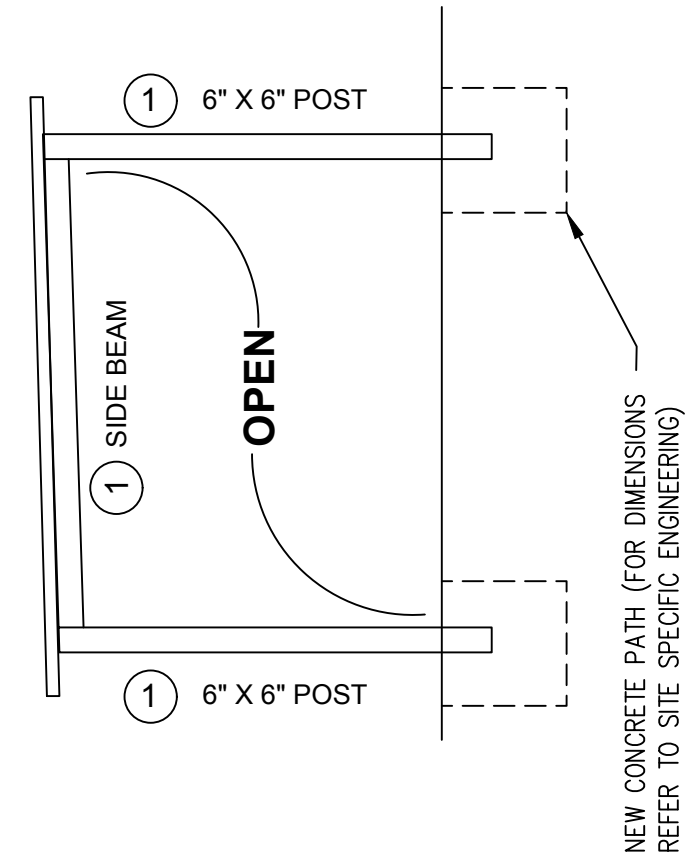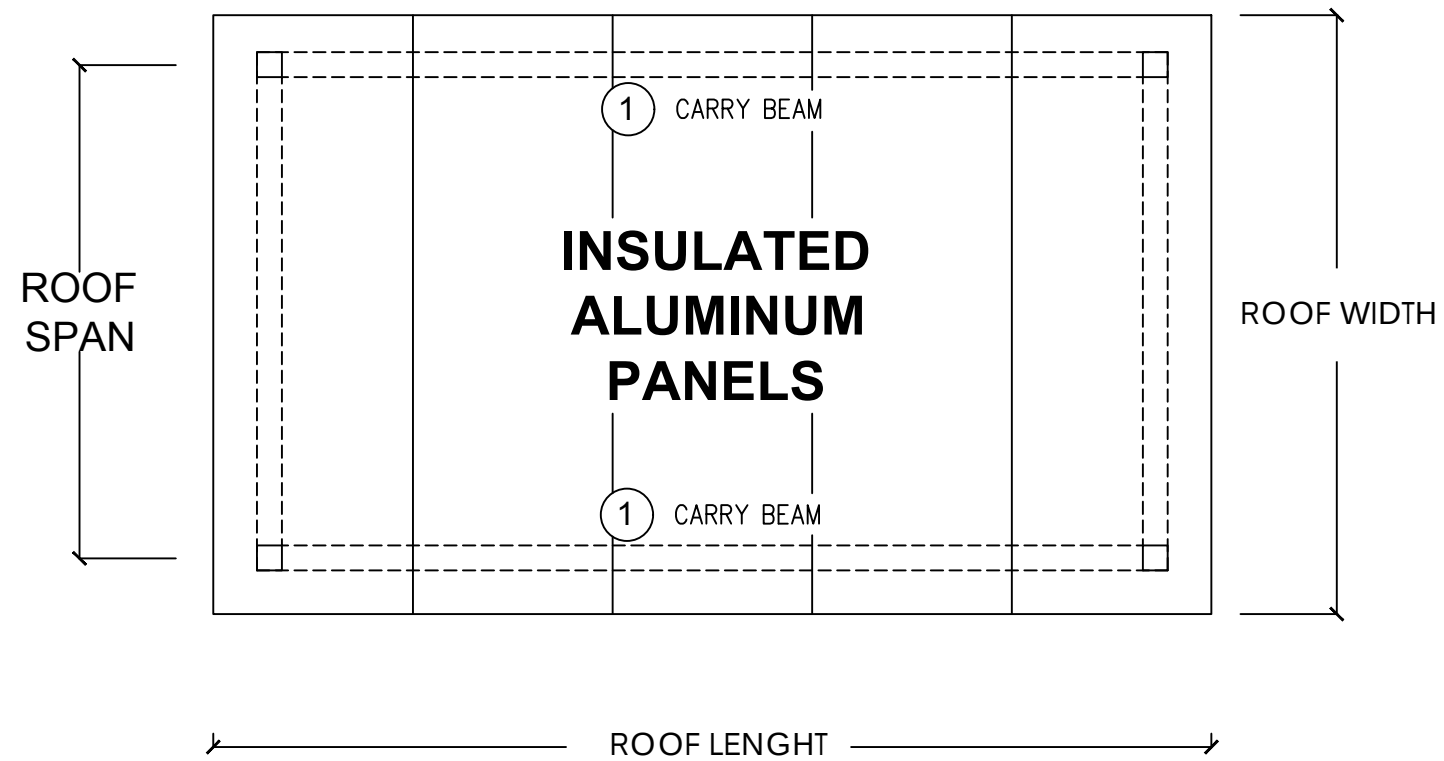


FREE STANDING

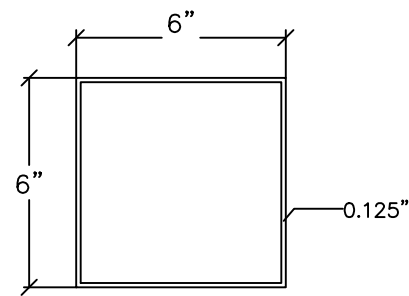


1

6" X 6" Post / Beam

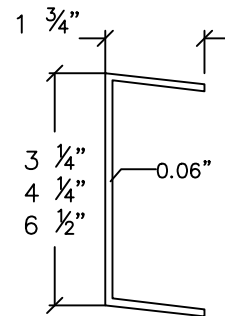


2

Header

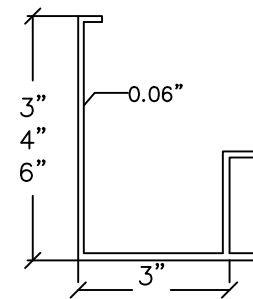


3

Smooth E-Gutter

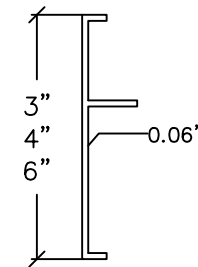


4

Smooth Fascia

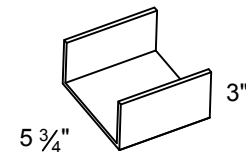


5

Receiving Channel

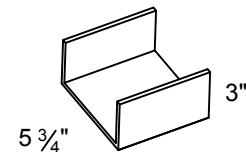


6

"U" Bracket

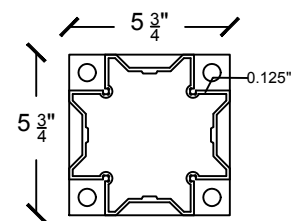

7


Post Insert

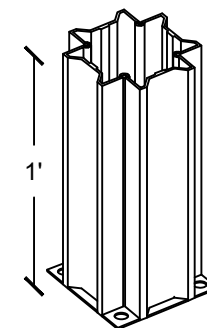


8

Post Base


9

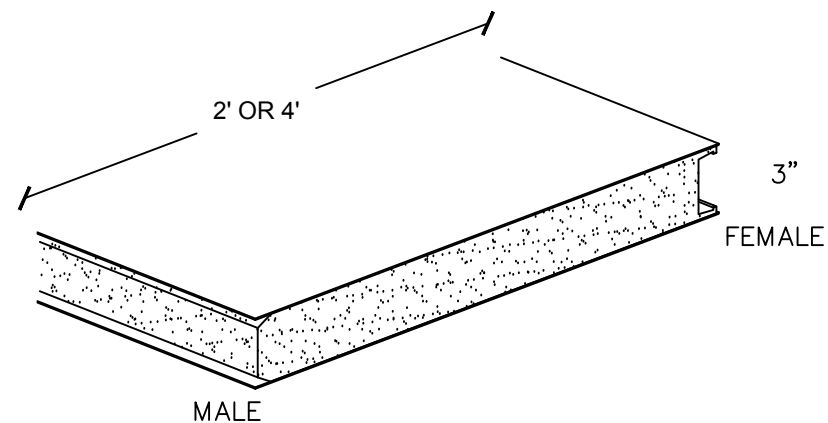


3" Insulated Aluminum Panel

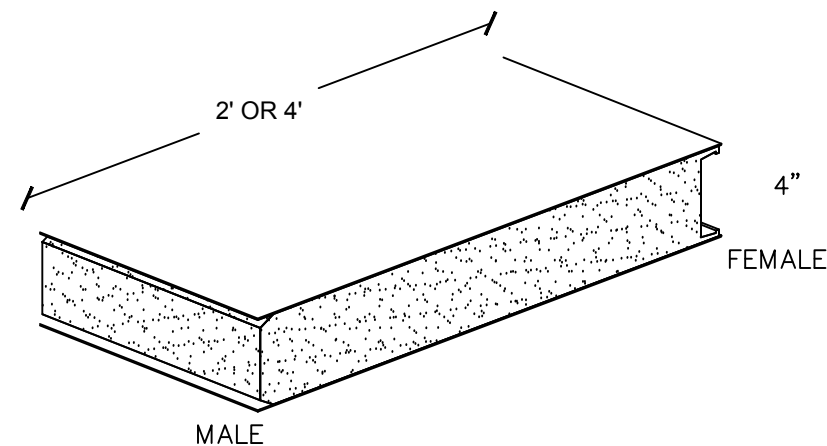


4" Insulated Aluminum Panel

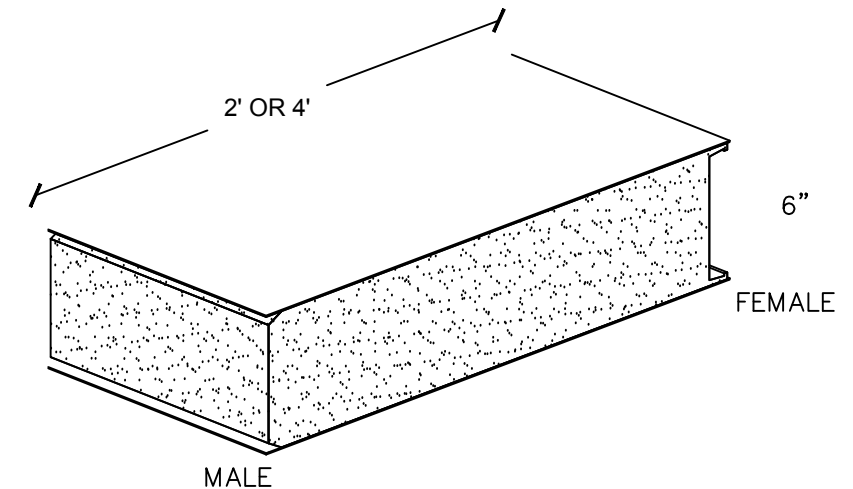


6" Insulated Aluminum Panel

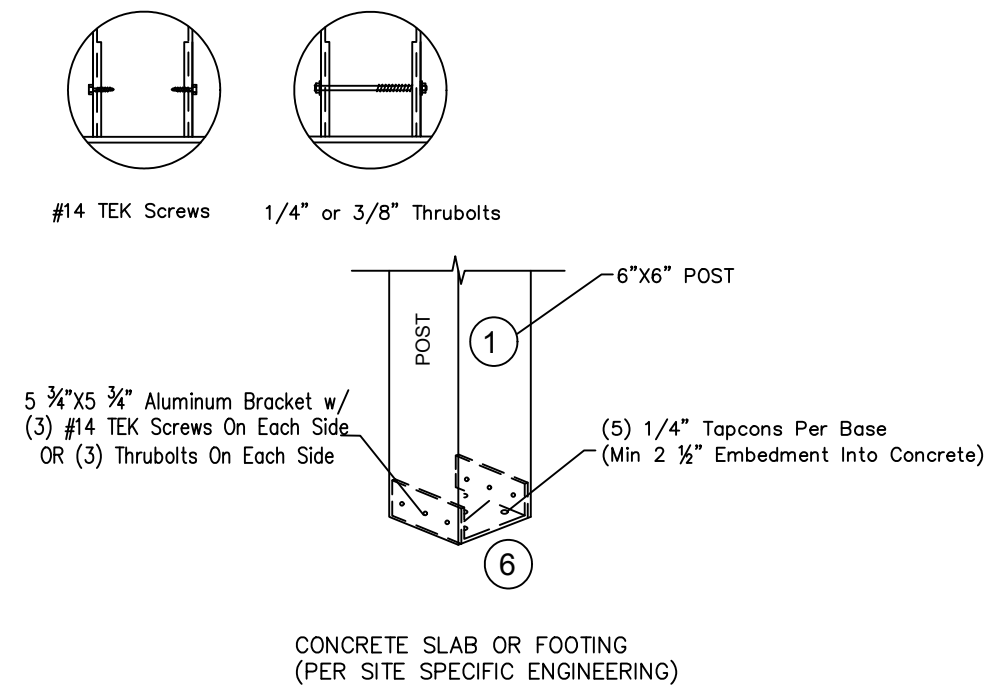


POST ATTACHMENT OVER CONCRETE (ATTACHED)

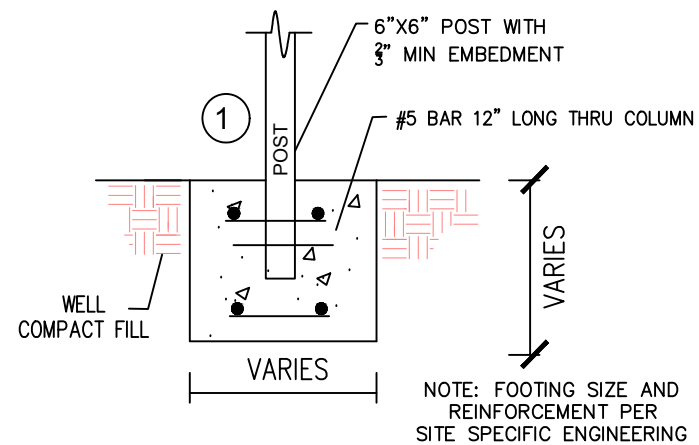


POST ATTACHMENT (FREESTANDING)

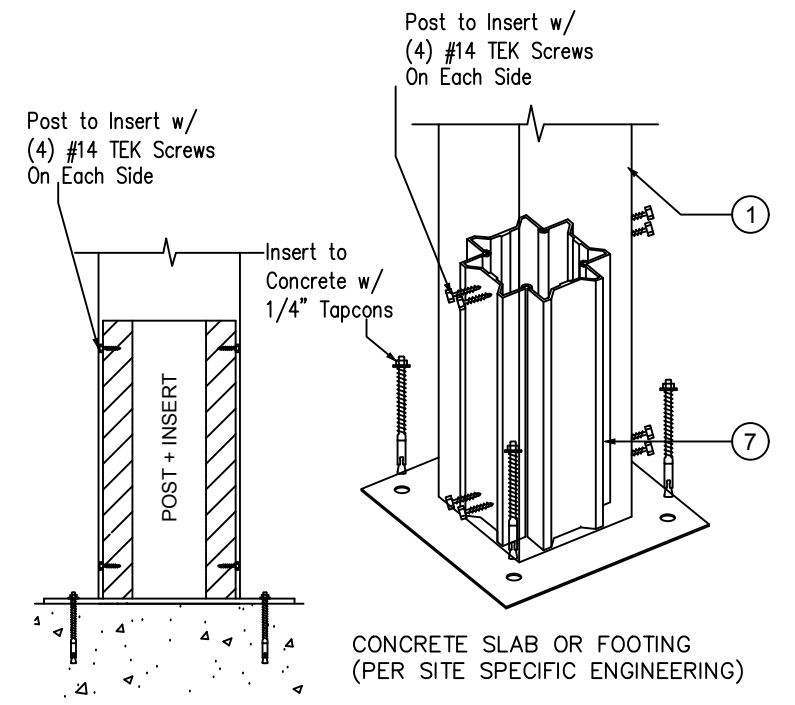


POST ATTACHMENT (INSERT)

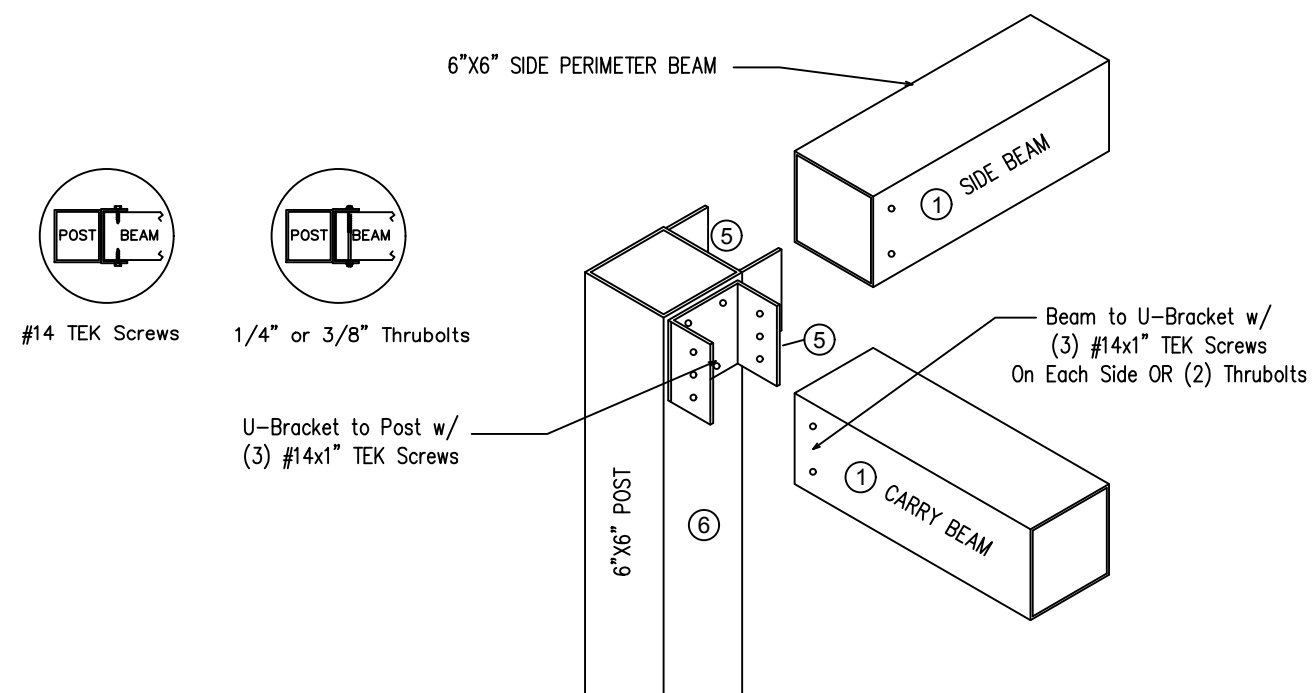


POST TO BEAM CONNECTION

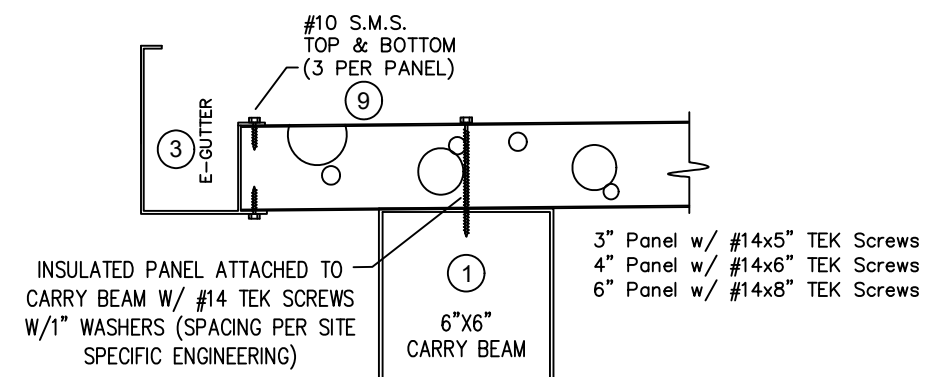


INSULATED PANEL TO BEAM ATTACHMENT

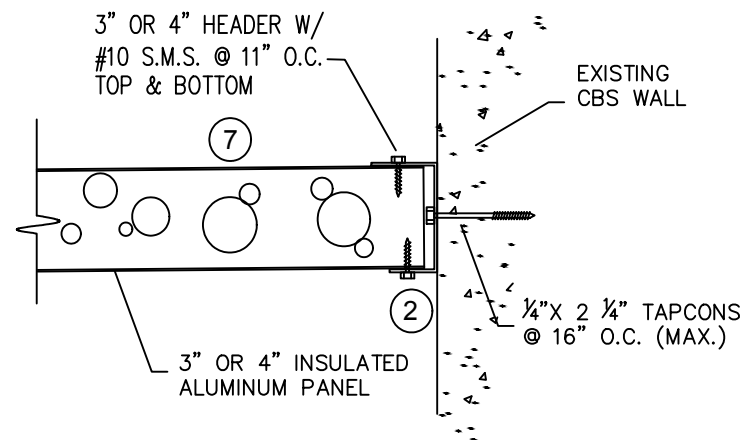


INSULATED PANEL TO CBS WALL

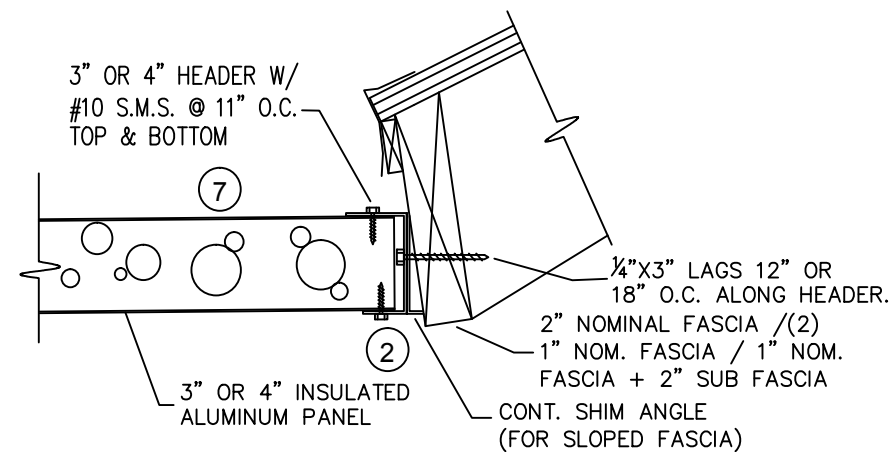


INSULATED PANEL TO FASCIA

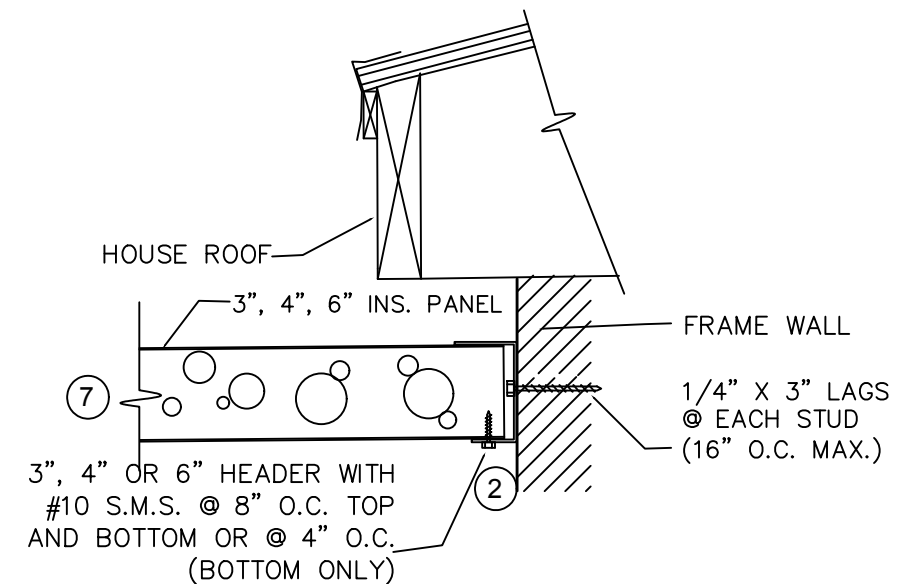



INSULATED PANEL TO FRAME WALL

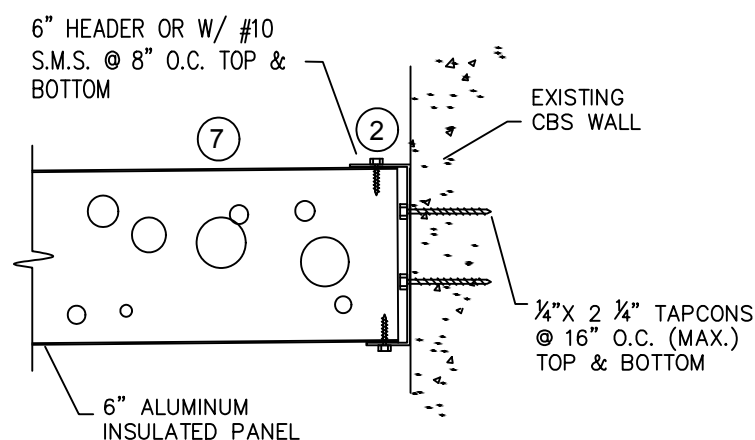

6\"/>

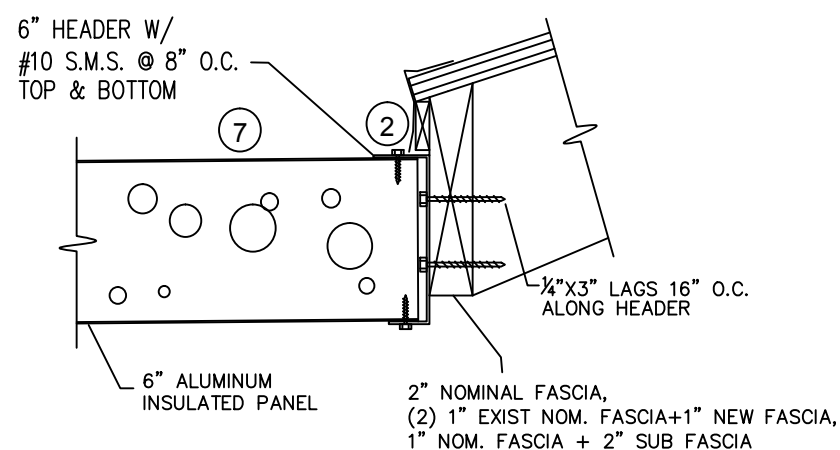


6\"/>

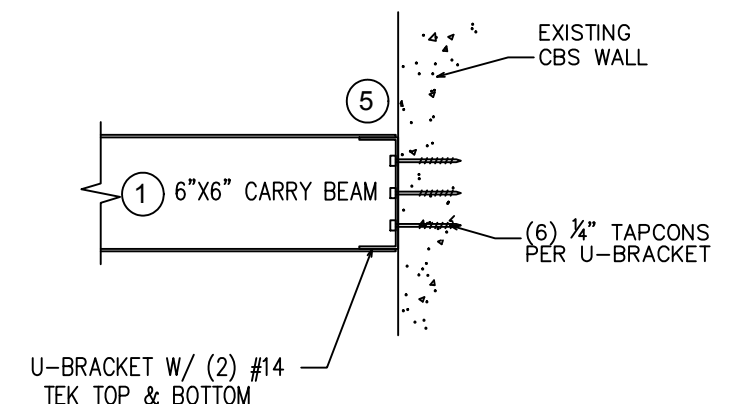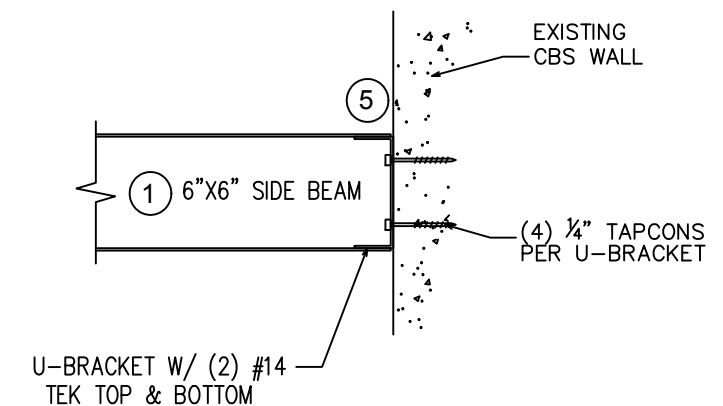


BEAM TO CBS WALL CONNECTION

TERRA


WALL & FASCIA CONNECTIONS

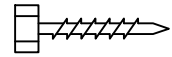


#10 S.M.S. Screws

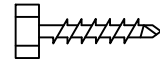


#14x1" TEK Screws

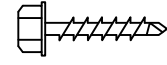


#12x1" NyloTec Screws

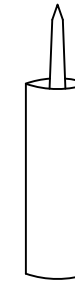

**Caulking
(White or Bronze)**

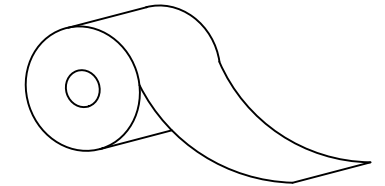


Peel & Seal

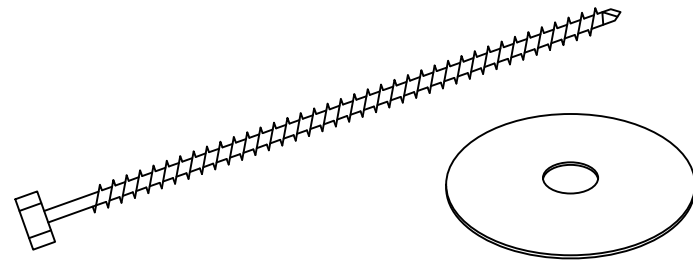


**#14x5" TEK Screws w/
Neoprene Washer**

FOR 3" INSULATED PANELS

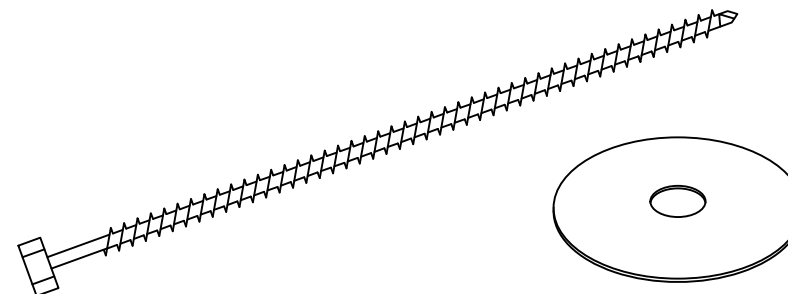

**#14x6" TEK Screws w/
Neoprene Washer**

FOR 4" INSULATED PANELS

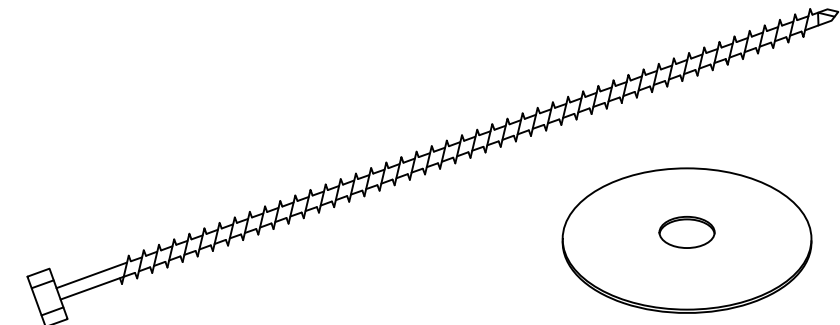


**#14x8" TEK Screws w/
Neoprene Washer**

FOR 6" INSULATED PANELS




1/4"x2 1/4" Tapcon Screws

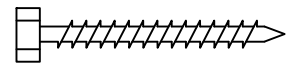


1/4"x3" Lag Screws



3/8"x6 1/2" Thru Bolts

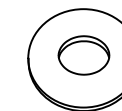

3/8" Washers

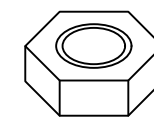

3/8" Nuts

HARDWARE